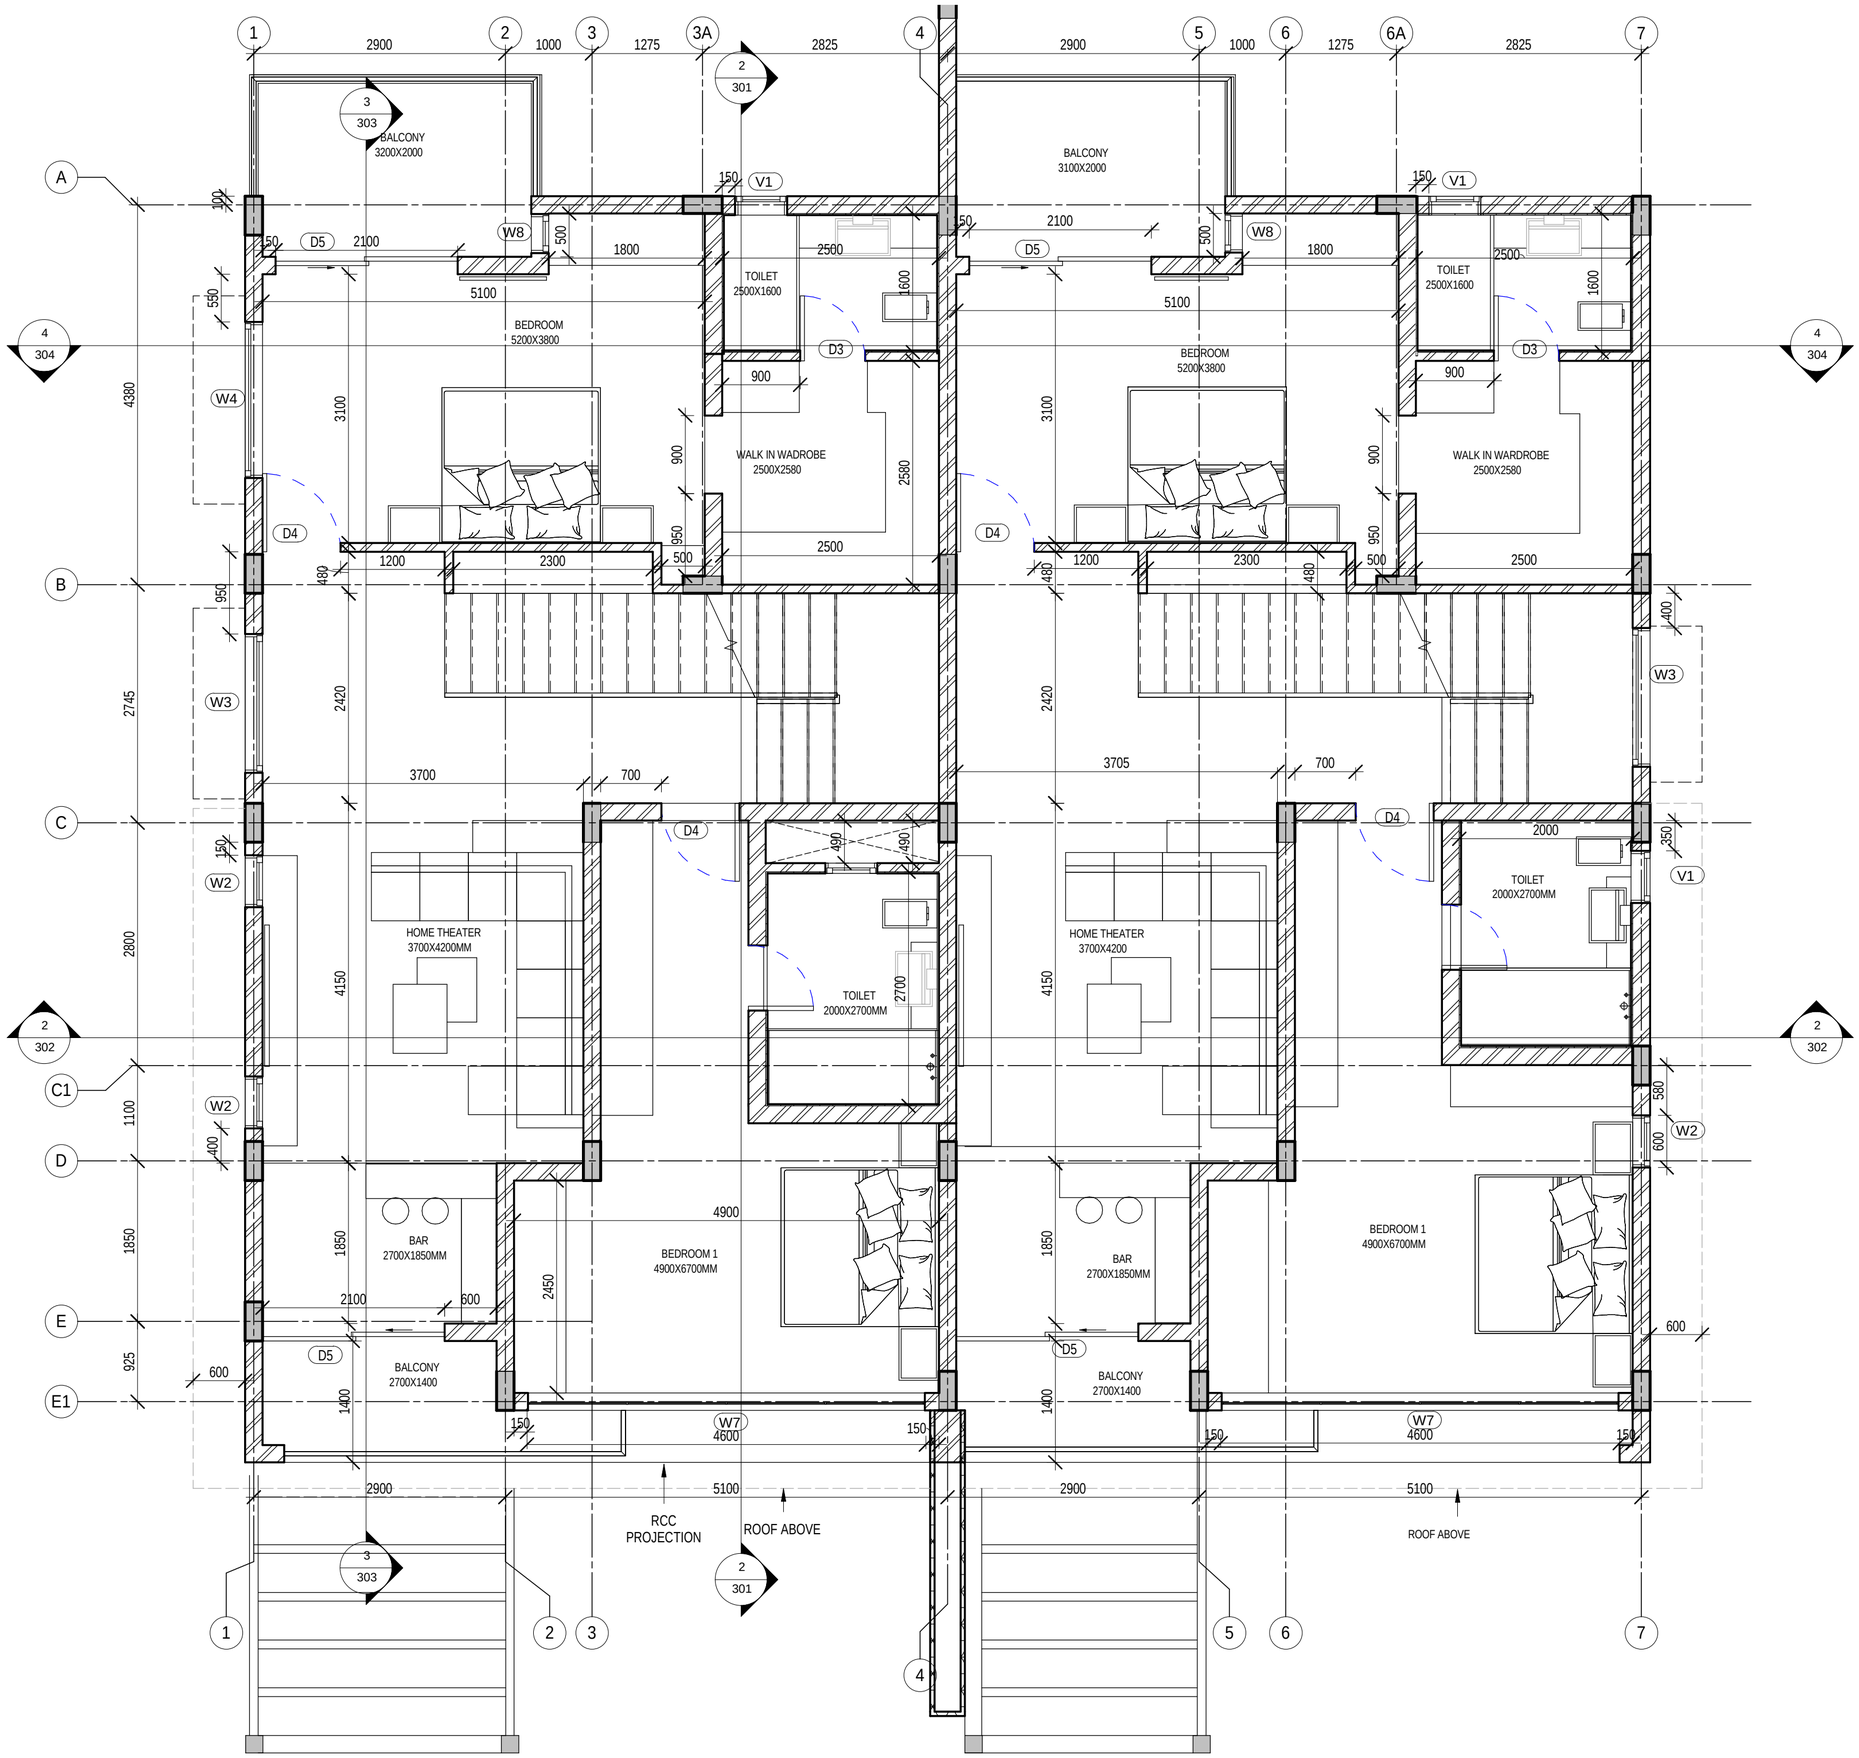

GENERAL NOTES:

1. ALL DIMENSIONS ARE IN MILLIMETERS UNLESS MENTIONED.
2.DRAWINGS SHALL NOT BE MEASURED,FOLLOW WRITTEN DIMENSIONS.
3.ANY DISCREPANCY IN THIS DRAWING OR ANY OTHER DRAWINGS RELATED TO THIS DRAWING SHALL BE BROUGHT TO THE NOTICE OF THE ARCHITECTS IMMEDIATELY.
4.ALL SERVICE SHAFTS TO BE FINISHED BY CIVIL CONTRACTOR AFTER LAYING OF SERVICE LINES BY THE RESPECTIVE SERVICE AGENCY.
5.THIS DRAWING IS TO BE READ IN CONJUNCTION WITH RELEVANT DETAIL DRAWINGS AS MENTIONED IN THE DRAWING.
6.EXTERNAL LEVELS TO BE READ IN CONJUNCTION WITH THE MASTER PLAN/LANDSCAPE PLAN.
7..ALL CUT-OUTS IN SHAFTS SHALL BE SEALED WITH A FIRE SEAL BEFORE CLOSURE.
8.LIFT SIZE IS AS PER LIFT VENDOR'S SPECIFICATION
9. ALL STRUCTURAL MEMBERS LIKE BEAMS, COLUMNS ETC., SHALL BE PROVIDED AS PER STR. DRGS AND DETAILS.

KEY PLAN

LEGEND OF FINISHES

DOOR AND WINDOW SCHEDULE

GOOD FOR CONSTRUCTION

REV	DATE	DPN	DESCRIPTION	CHK	APP

CONSULTANTS
ARCHSOURCE DESIGN
ARCHITECT DESIGN PARTNER
37/7 ,TANK ROAD, MEANEE AVENUE
CHIVAN CHETTY GARDEN BANGALORE-42

CLIENT
Eagleton The Golf Resort
30th Km, Bangalore -Mysore Highway,
Bidadi - 562109

PROJECT NAME WEST FACING VILLA OPTION -01

TITLE **FIRST FLOOR PLAN**

DRAWN	JULIE		N
DWG CHK	SWETHA		
SCALE AT A2	1 : 50	DATE 08/05/16	REV
DRAWING NUMBER	AD-0103-W1-DR-A-FF-0102		R0